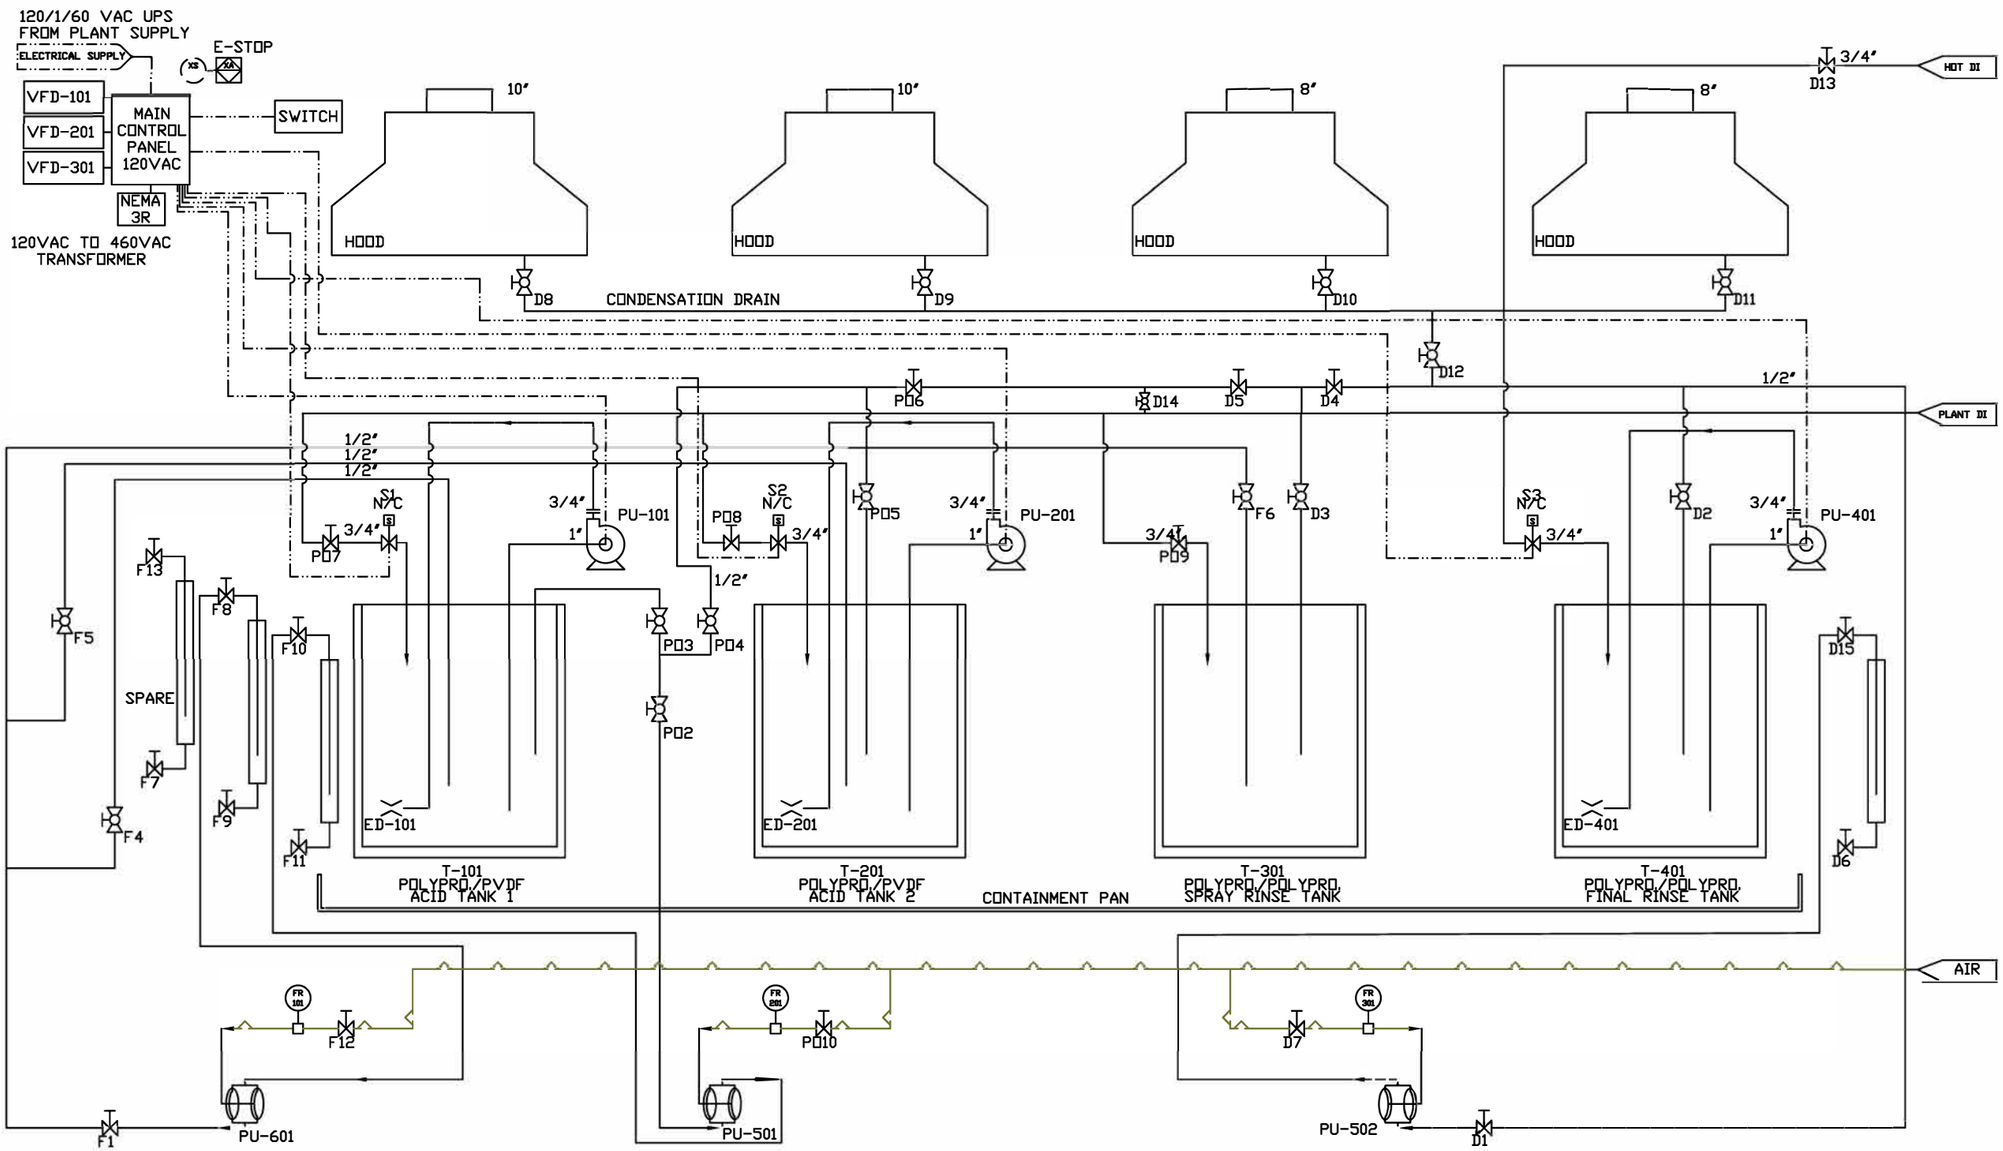

NOTES:

1) ALL ITEMS IN DASHED LINES TO BE PROVIDED/PLUMBED BY OTHERS.

2) HEATERS, RTDS AND LEVEL CONTROLS TO BE WIRED, CONTROLLED AND INSTALLED BY OTHERS.